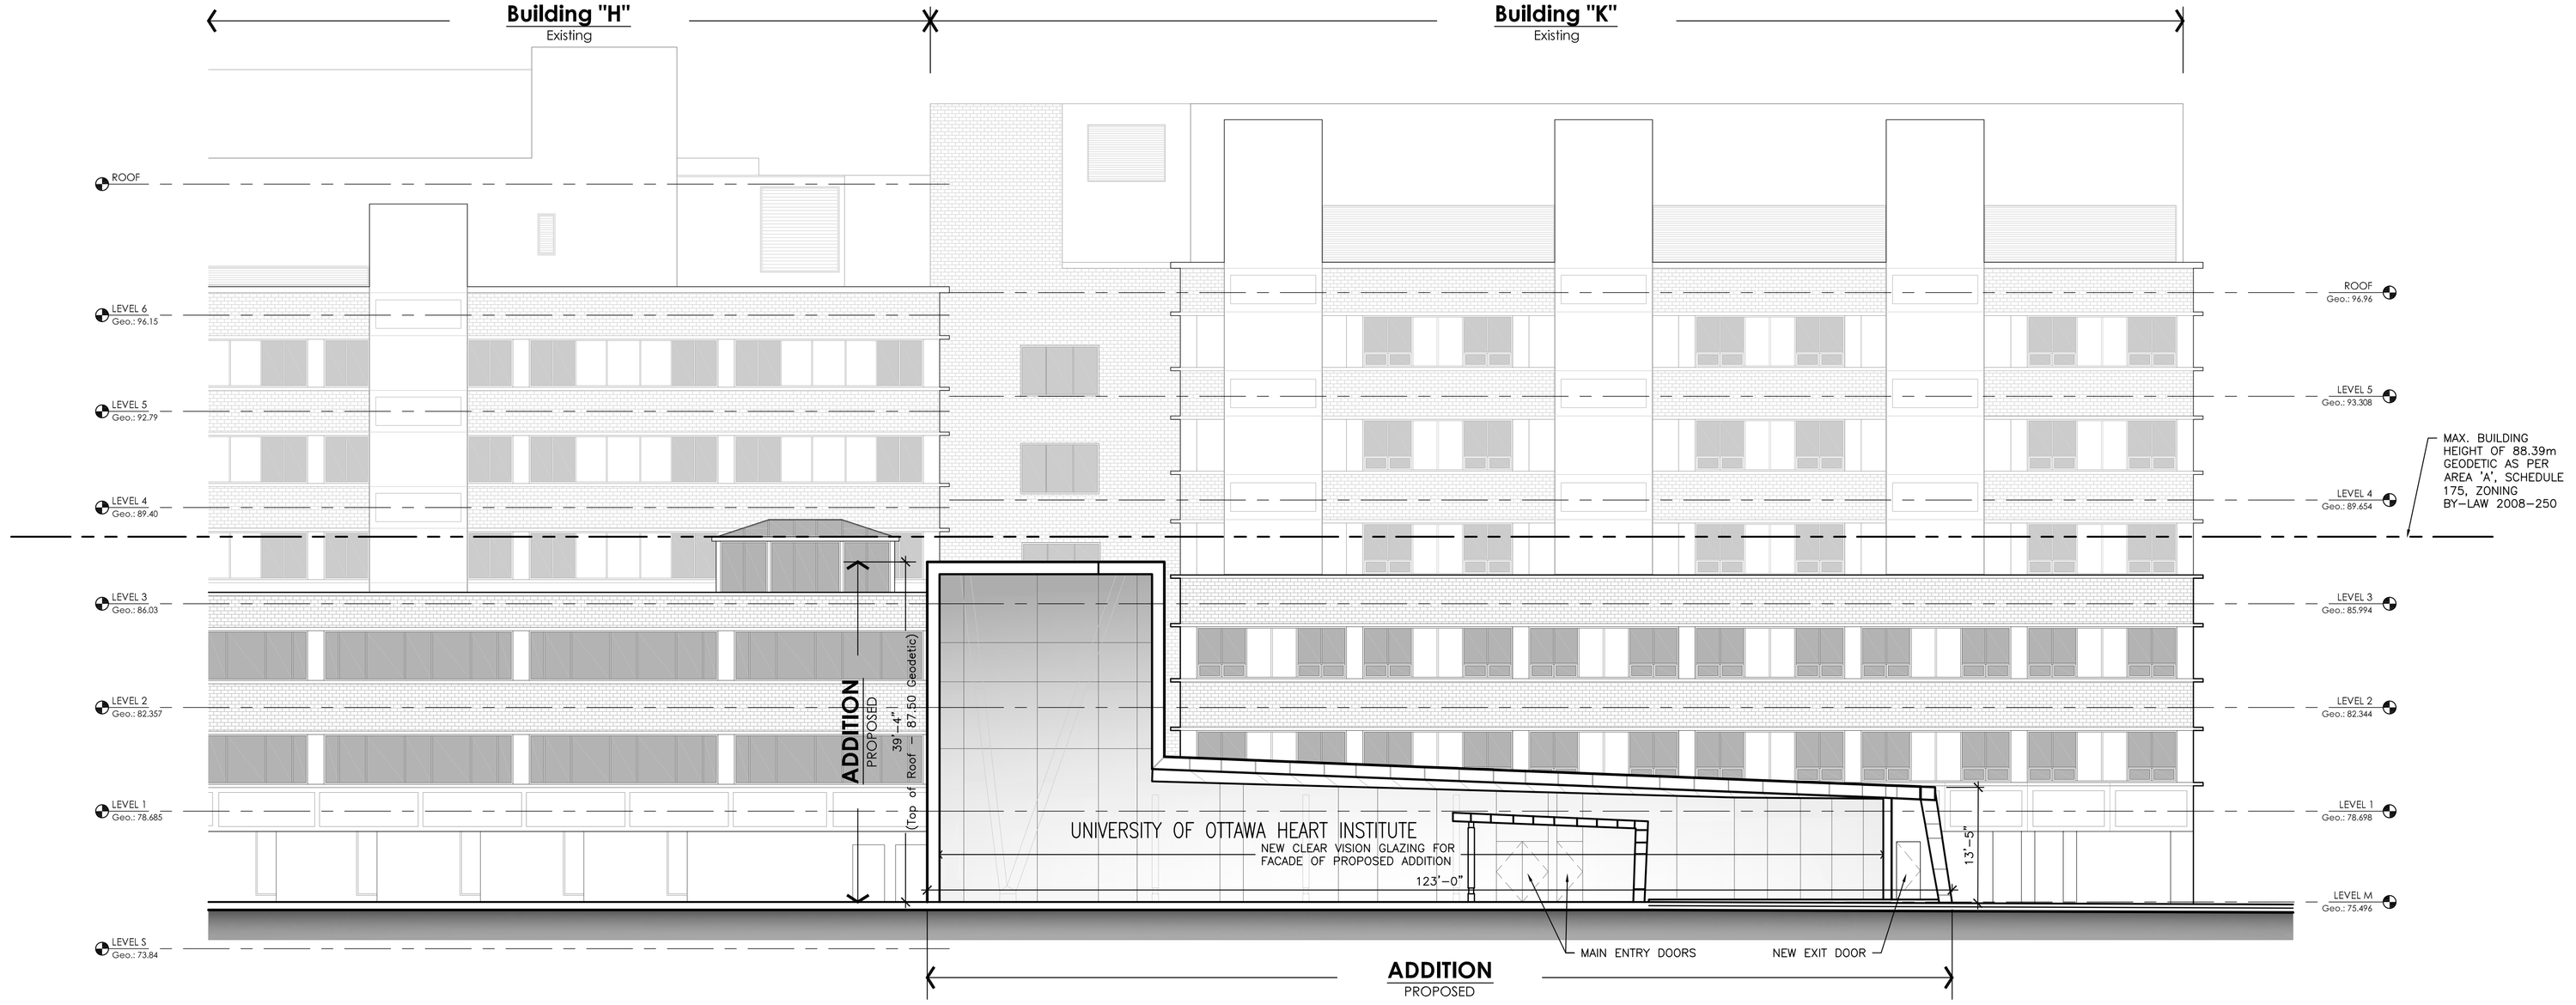

1 / A003 FRONT (NORTH) ELEVATION - Existing Buildings w/Proposed Addition
SCALE 3/32"=1'-0"

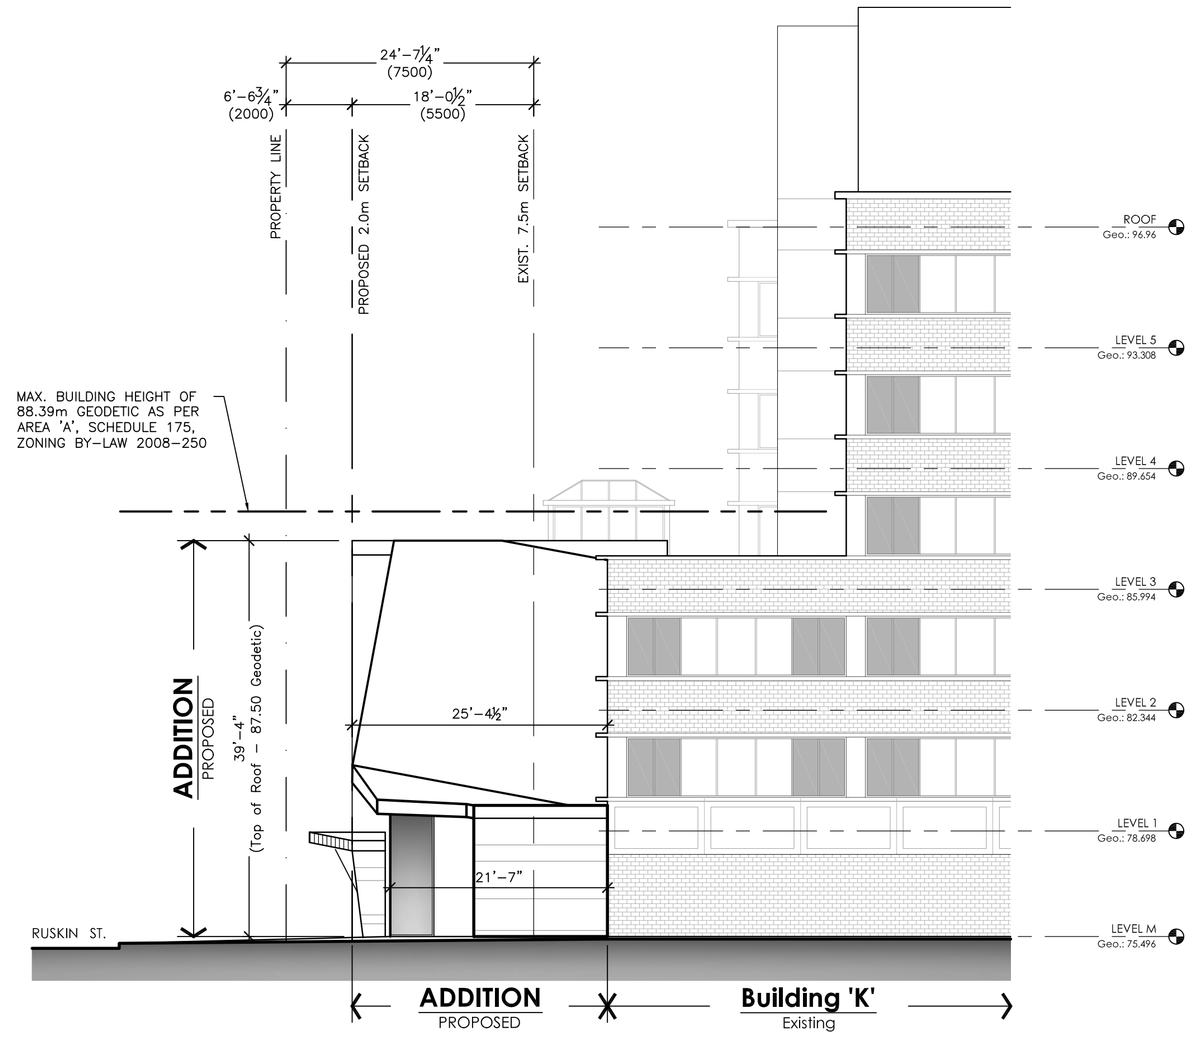

NOTE: AT THIS TIME, THERE ARE NO OPENINGS OR PROJECTIONS PROPOSED FOR THE EAST-FACING EXTERIOR WALL OF THE PROPOSED ADDITION.

2 / A003 SIDE (WEST) ELEVATION - Existing Buildings w/Proposed Addition
SCALE 3/32"=1'-0"

HDR
HDR Architecture Associates Inc

27 Princess Street - Suite 400 Kingston, ON K7K 2Y2
Tel: 613.549.1403
Fax: 613.549.5997

1525 Carling Avenue - Suite 500 Ottawa, ON K1Z 8R9
Tel: 613.233.6799
Fax: 613.233.7881

UNIVERSITY OF OTTAWA
HEART INSTITUTE
INSTITUT DE CARDIOLOGIE
DE L'UNIVERSITÉ D'OTTAWA

ONTARIO ASSOCIATION OF ARCHITECTS
JAMES D. CHAPMAN
LICENCE
4646

MARK	DATE	DESCRIPTION
01	2013-02-27	Submitted for Comm. of Adjust.

PROJECT NUMBER	– 75176
PROJECT MANAGER	– Ingrid Felso
PROJECT ARCHITECT	– James Chapman
DESIGN	– Jason Emery-Groen
CIVIL	– Novatech Engineering Consultants
STRUCTURAL	– Cleland Jardine Engineeing Ltd.
MECHANICAL	– MMM Group
ELECTRICAL	– MMM Group
INTERIORS	–
EQUIPMENT	–
DRAWN BY	– Chris Havers

UNIVERSITY OF OTTAWA
HEART INSTITUTE

Life Support Capital Project

THE OTTAWA HOSPITAL, CIVIC CAMPUS
1053 Carling Avenue, Ottawa Ontario

Main Entrance Addition - North & West Elevations

SCALE	As Noted

A003

FILENAME